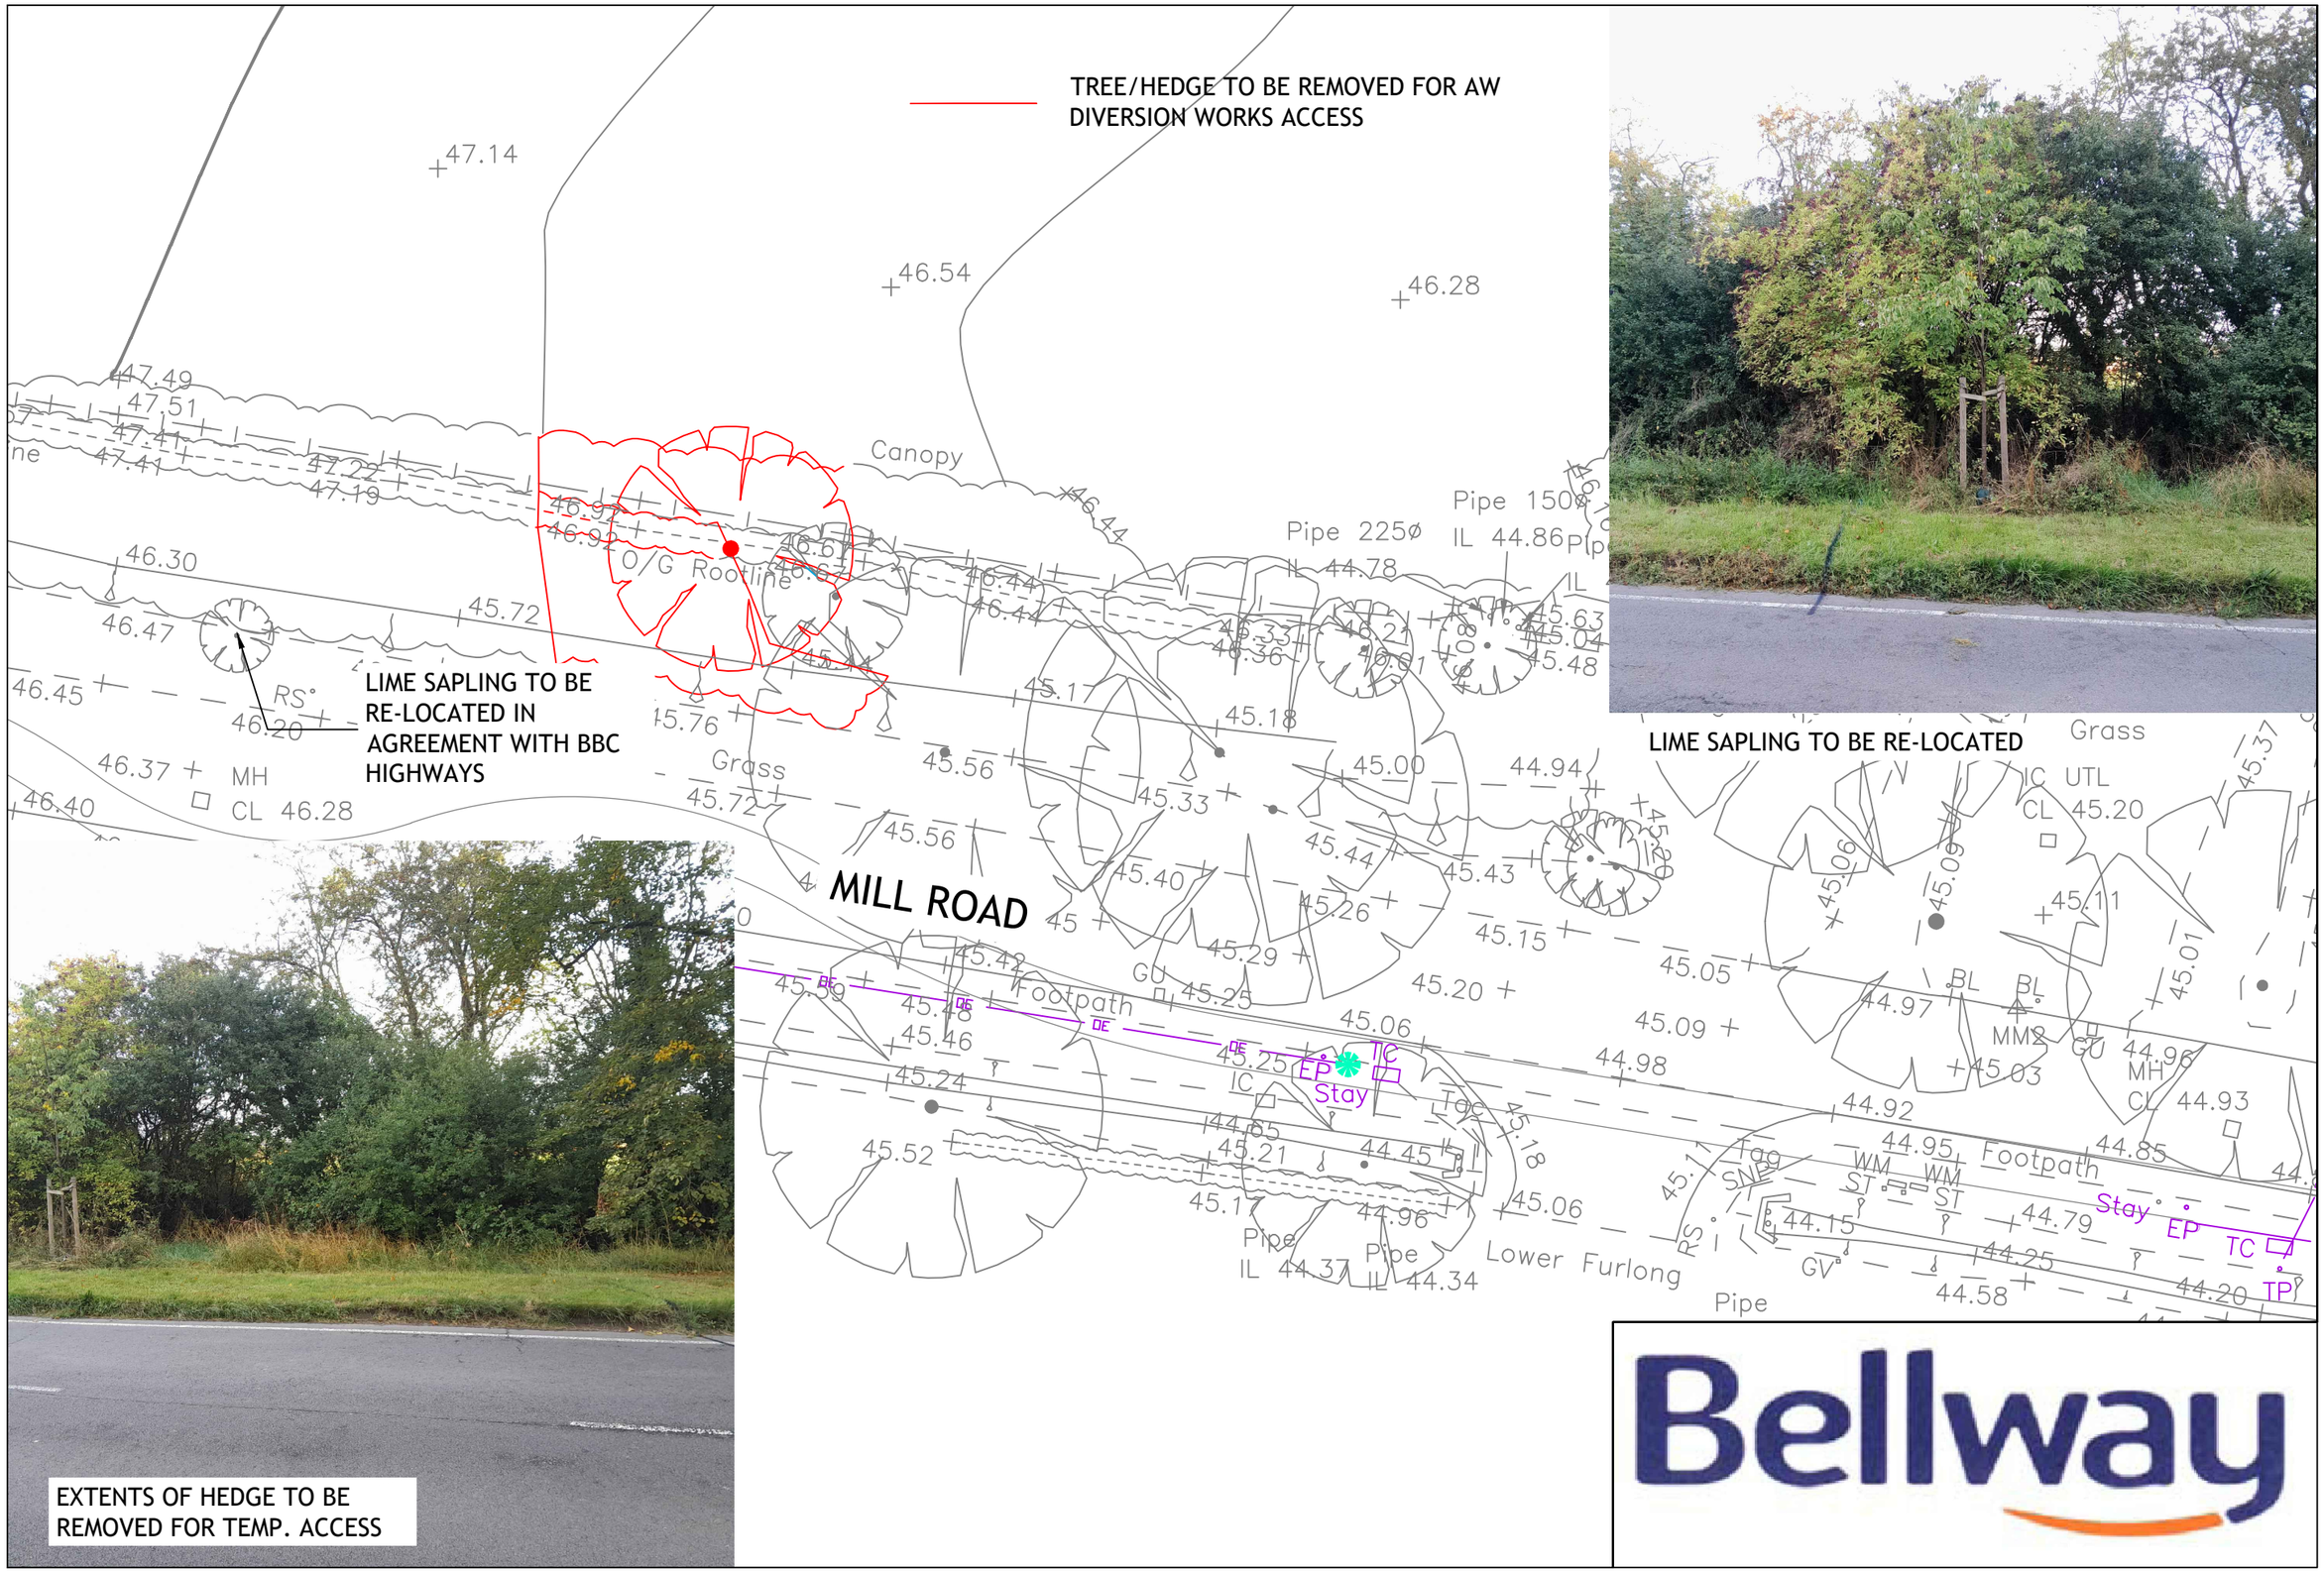
TREE/HEDGE TO BE REMOVED FOR AW DIVERSION WORKS ACCESS
LIME SAPLING TO BE RE-LOCATED IN AGREEMENT WITH BBC HIGHWAYS
LIME SAPLING TO BE RE-LOCATED
EXTENTS OF HEDGE TO BE REMOVED FOR TEMP. ACCESS
MILL ROAD
Canopy
O/G Rootline
Grass
Footpath
Lower Furlong
Pipe 225ø
Pipe 150ø
Stay
EP
TC
TP
Bellway